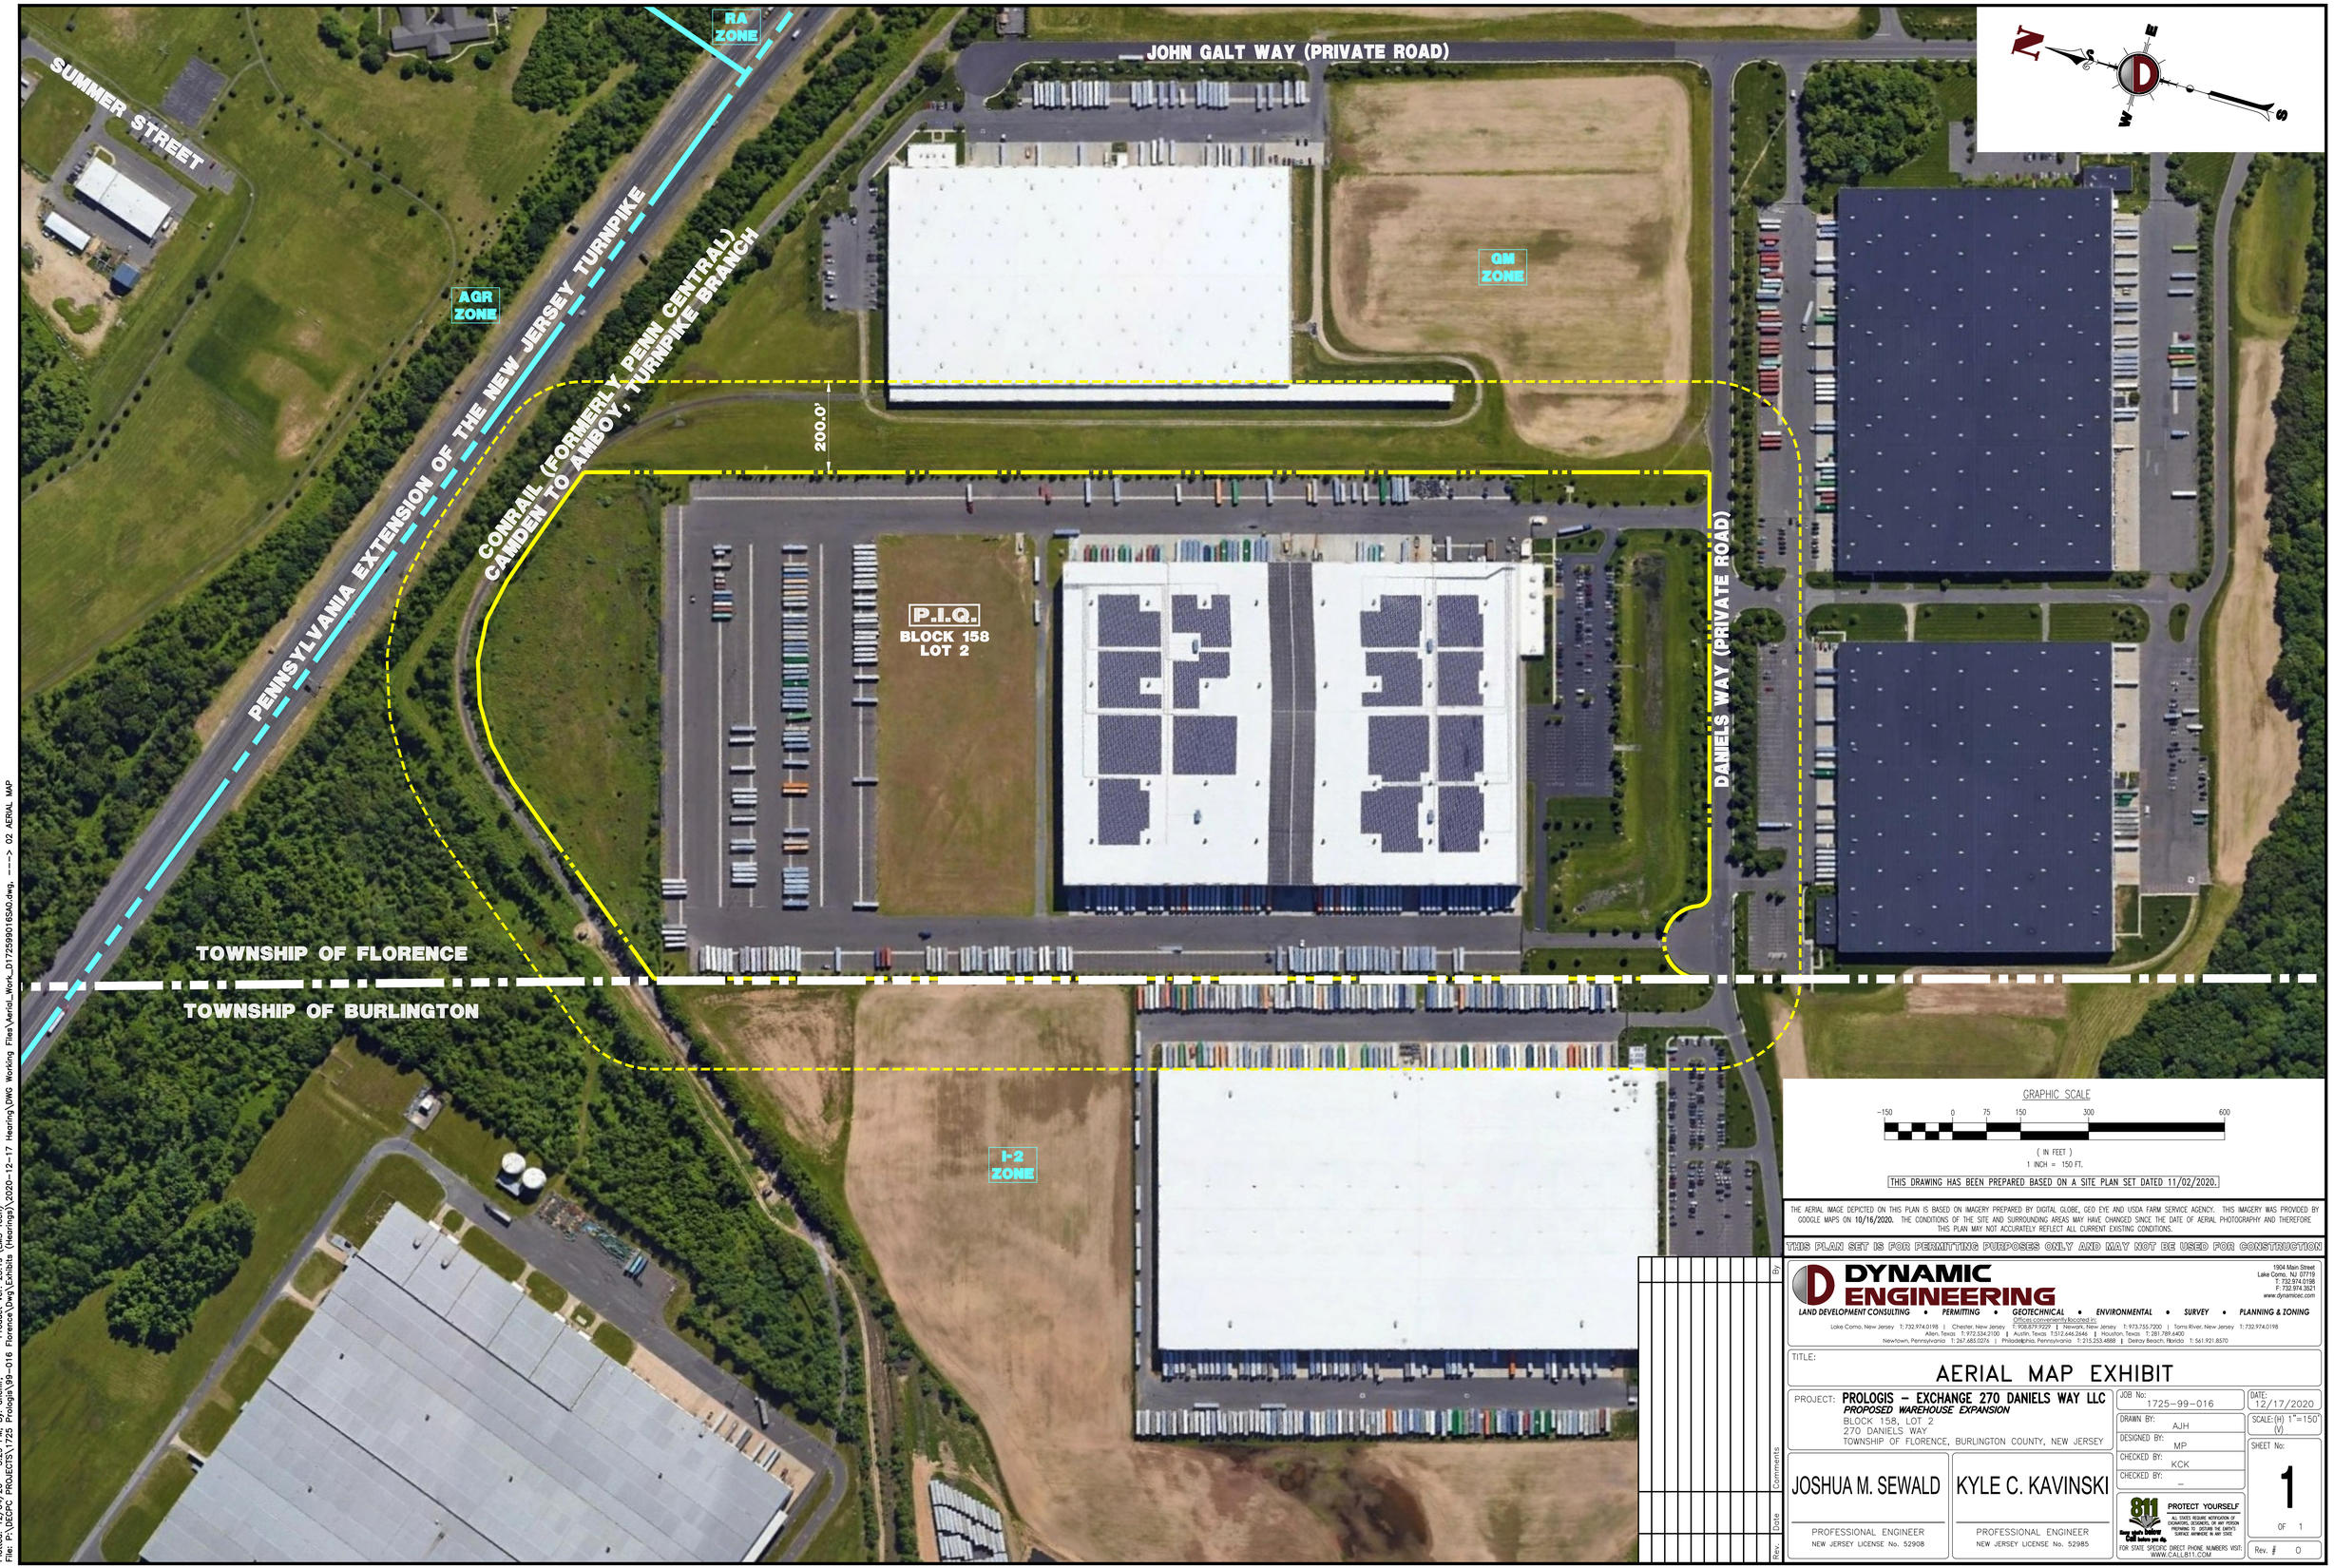

GRAPHIC SCALE

-150 0 75 150 300 600

(IN FEET)
1 INCH = 150 FT.

THIS DRAWING HAS BEEN PREPARED BASED ON A SITE PLAN SET DATED 11/02/2020.

THE AERIAL IMAGE DEPICTED ON THIS PLAN IS BASED ON IMAGERY PREPARED BY DIGITAL GLOBE, GEO EYE AND USDA FARM SERVICE AGENCY. THIS IMAGERY WAS PROVIDED BY GOOGLE MAPS ON 10/16/2020. THE CONDITIONS OF THE SITE AND SURROUNDING AREAS MAY HAVE CHANGED SINCE THE DATE OF AERIAL PHOTOGRAPHY AND THEREFORE THIS PLAN MAY NOT ACCURATELY REFLECT ALL CURRENT EXISTING CONDITIONS.

THIS PLAN SET IS FOR PERMITTING PURPOSES ONLY AND MAY NOT BE USED FOR CONSTRUCTION

Rev.	Date	Comments	By

DYNAMIC ENGINEERING

LAND DEVELOPMENT CONSULTING • PERMITTING • GEOTECHNICAL • ENVIRONMENTAL • SURVEY • PLANNING & ZONING

Offices conveniently located in:
Lake Como, New Jersey T: 732.974.0198 | Chester, New Jersey T: 908.879.9229 | Newark, New Jersey T: 973.755.7200 | Toms River, New Jersey T: 732.974.0198
Allen, Texas T: 972.534.2100 | Austin, Texas T:512.646.2646 | Houston, Texas T: 281.789.6400
Newtown, Pennsylvania T: 267.685.0276 | Philadelphia, Pennsylvania T: 215.253.4588 | Delray Beach, Florida T: 561.921.8570

1904 Main Street
Lake Como, NJ 07719
T: 732.974.0198
F: 732.974.3521
www.dynamicec.com

TITLE:

AERIAL MAP EXHIBIT

PROJECT: **PROLOGIS – EXCHANGE 270 DANIELS WAY LLC**
PROPOSED WAREHOUSE EXPANSION
BLOCK 158, LOT 2
270 DANIELS WAY
TOWNSHIP OF FLORENCE, BURLINGTON COUNTY, NEW JERSEY

JOB No:	1725-99-016
DATE:	12/17/2020
DRAWN BY:	AJH
SCALE: (H) 1"=150' (V)	
DESIGNED BY:	MP
CHECKED BY:	KCK
CHECKED BY:	–
SHEET No:	1 OF 1
Rev. #	0

JOSHUA M. SEWALD
PROFESSIONAL ENGINEER
NEW JERSEY LICENSE No. 52908

KYLE C. KAVINSKI
PROFESSIONAL ENGINEER
NEW JERSEY LICENSE No. 52985

811 Know what's below. Call before you dig.
PROTECT YOURSELF
ALL STATES REQUIRE NOTIFICATION OF EXCAVATORS, DESIGNERS, OR ANY PERSON PREPARING TO DISTURB THE EARTH'S SURFACE ANYWHERE IN ANY STATE
FOR STATE SPECIFIC DIRECT PHONE NUMBERS VISIT: WWW.CALL811.COM

Plotted: 12/04/20 – 3:29 PM, By: ahehir, – Product Ver: 23.1s (LMS Tech)
File: P:\DECPC PROJECTS\1725 Prologis\99-016 Florence\Dwg\Exhibits (Hearings)\2020-12-17 Hearing\DWG Working Files\Aerial_Work_D17259901 6SA0.dwg, ---> 02 AERIAL MAP

COPYRIGHT © 2020 – DYNAMIC ENGINEERING CONSULTANTS, PC – ALL RIGHTS RESERVED