REVISIONS		
DATE	NAME	NO.
12/27/2012	MICHAEL F. BURNS	34841
01/05/2015	MICHAEL F. BURNS	34841
01/05/2016	MICHAEL F. BURNS	34841

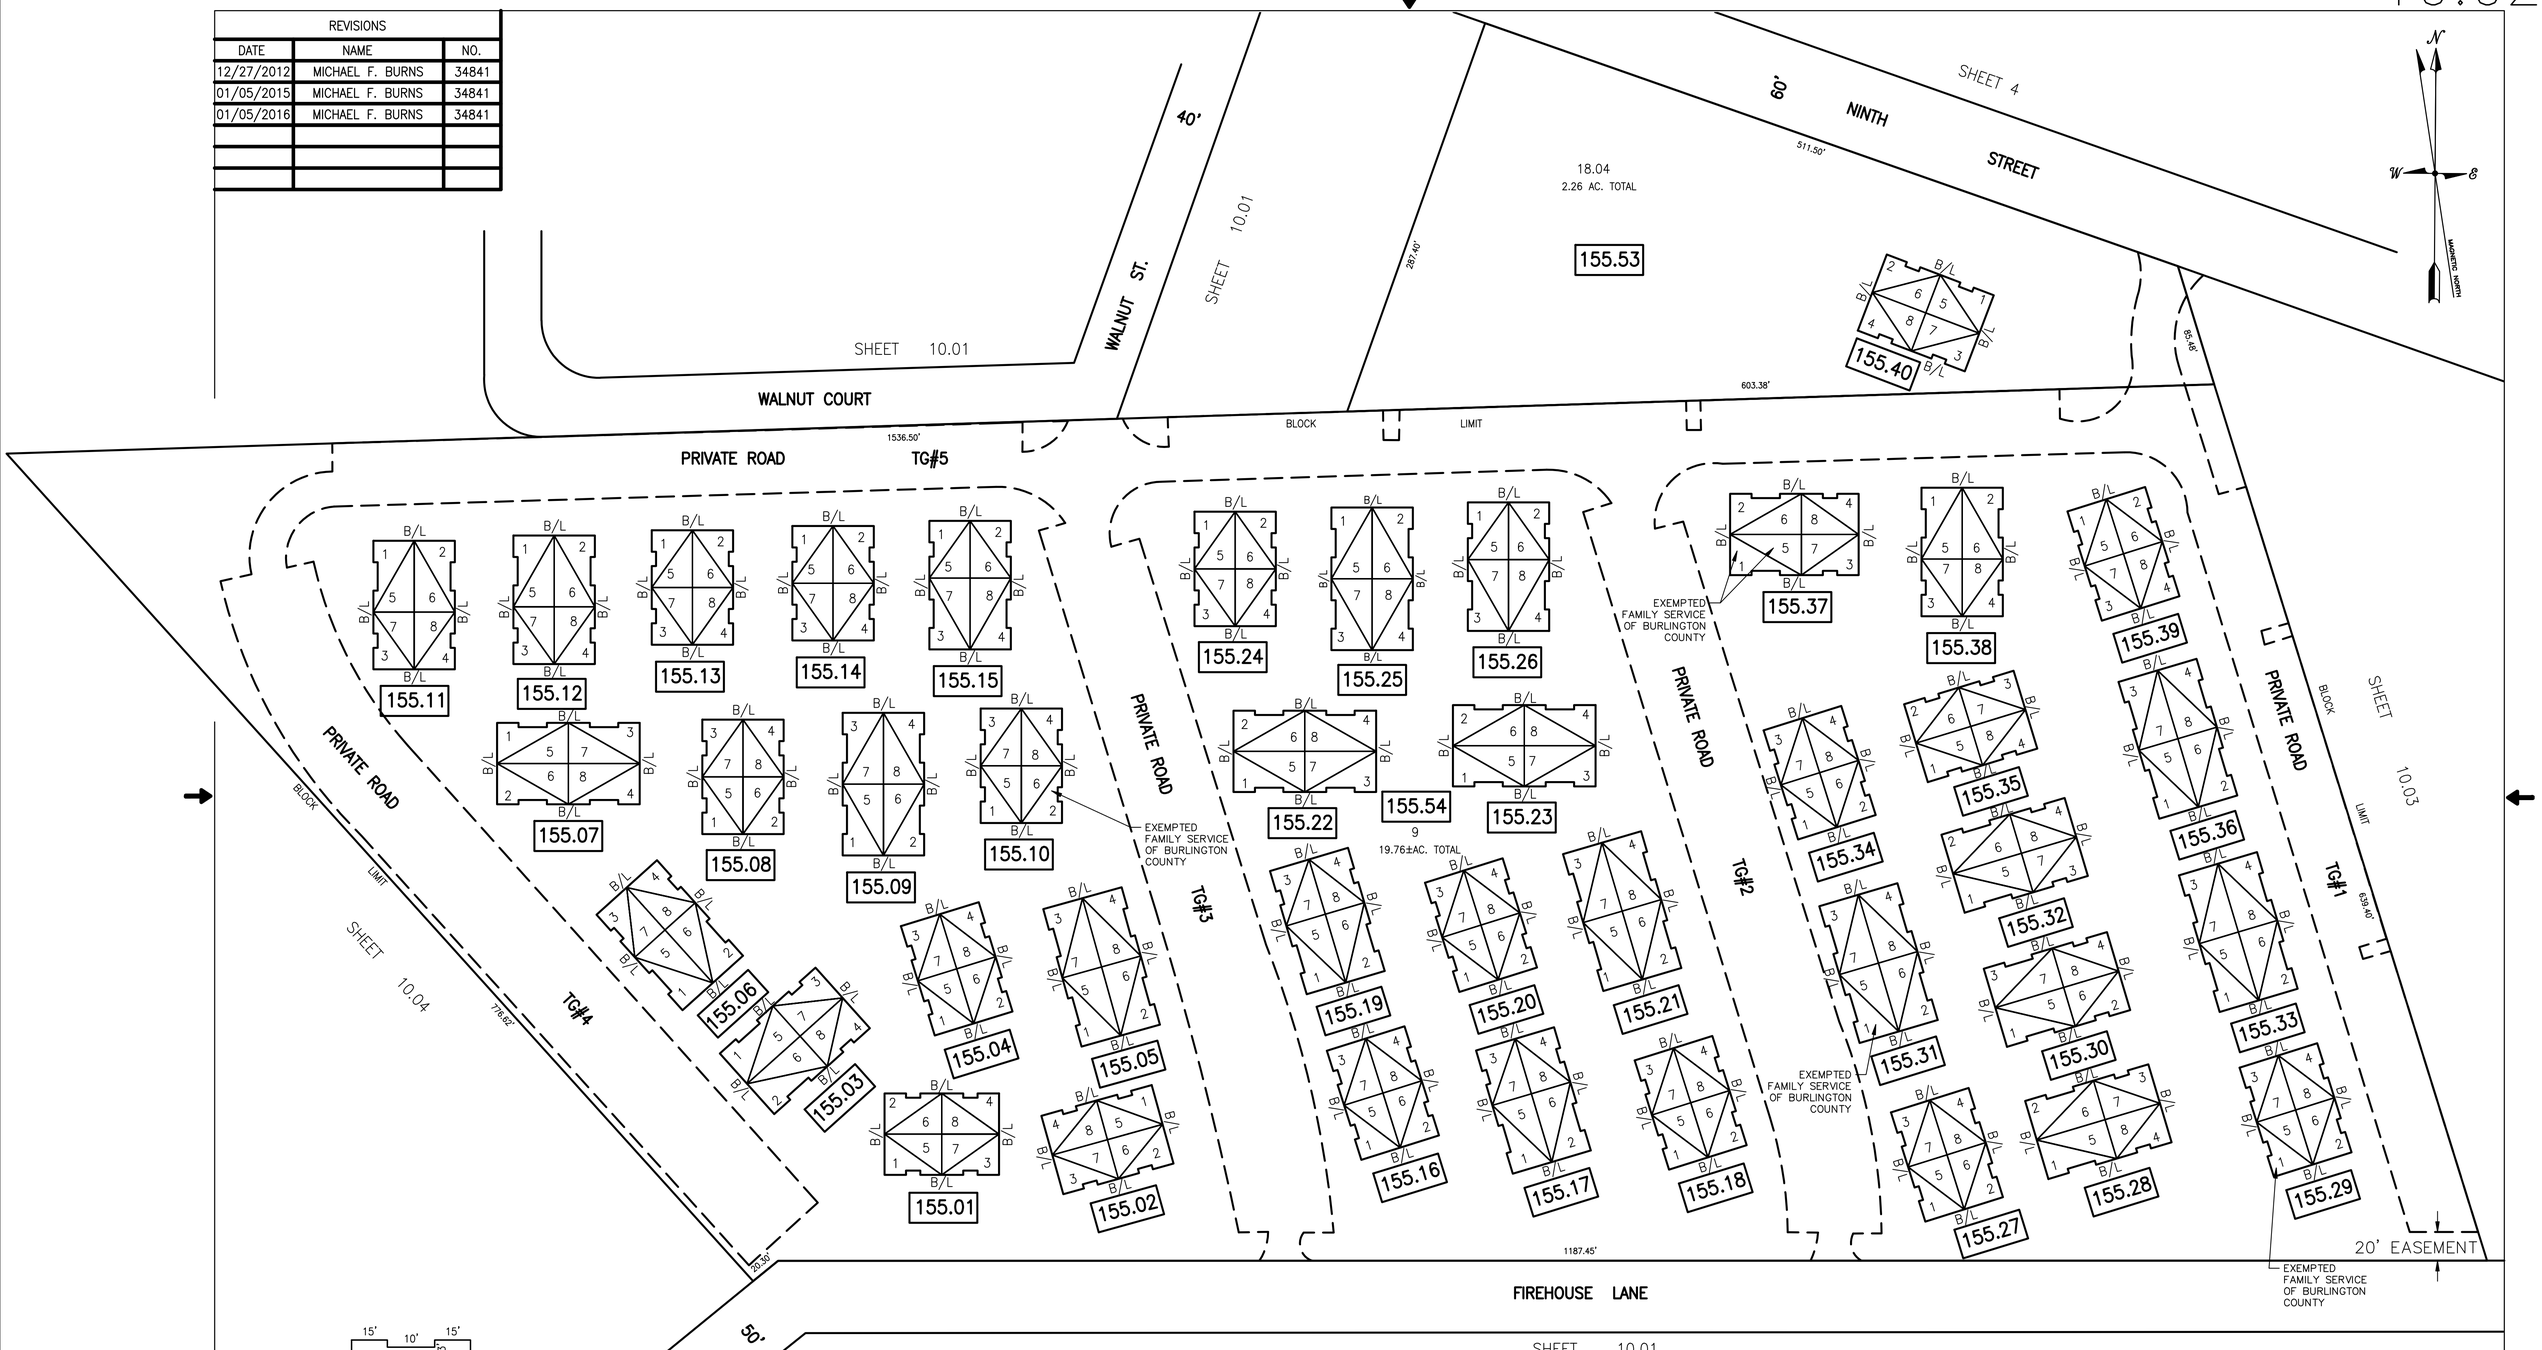

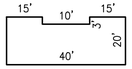

1"=30'

TYPICAL CONDOMINIUM

NOTE:

THE TOTAL CONDOMINIUM LAND AREA IS 22.20 ACREAS, (LOT 9 IS 19.76 ACREAS AND LOT 18.04 IS 2.26 ACREAS), AND FOR TAX PURPOSES IS DIVIDED BETWEEN THE 320 UNIT OWNERS FOR WHICH EACH IS PROPORTIONATELY ASSESSED.

LEGEND

155.54	INDICATES CONDOMINIUM BUILDING NUMBER AND BLOCK NUMBER
6	INDICATES UNIT NUMBER AND LOT NUMBER
1 THRU 4	INDICATES FIRST FLOOR UNITS
5 THRU 8	INDICATES SECOND FLOOR UNITS

TOLLGATE CONDOMINIUM

TOTAL 320 UNITS

THIS SHEET IS A DIGITIZED COPY OF THE TAX MAP PREPARED BY: MASER CONSULTING P.A., MICHAEL F. BURNS, P.L.S. AND DATED FEBRUARY, 2010, REVISED THROUGH JANUARY 5, 2015. THE APPROVED ORIGINAL IS ON FILE IN THE OFFICE OF THE TOWNSHIP ENGINEER.

MICHAEL F. BURNS
NEW JERSEY PROFESSIONAL
LAND SURVEYOR LIC. NO. 34841

TAX MAP
TOWNSHIP OF FLORENCE

BURLINGTON COUNTY, NEW JERSEY

SCALE: 1"=50' **FEBRUARY, 2010**

MICHAEL F. BURNS, P.L.S.

PROFESSIONAL LAND SURVEYOR NJ LIC. #34841

MASER CONSULTING, PA

2000 MIDLANTIC DRIVE, STE 100 MT. LAUREL, NJ 08054