| REVISIONS | | |
|---|---|---|
| DATE | NAME | NO. |
| 12/30/2011 | STEVEN C. WOODROW | 27514 |
| 12/27/2012 | MICHAEL F. BURNS | 34841 |
| 01/18/2013 | MICHAEL F. BURNS | 34841 |
| 01/10/2014 | MICHAEL F. BURNS | 34841 |
| 01/05/2015 | MICHAEL F. BURNS | 34841 |
| 01/05/2016 | MICHAEL F. BURNS | 34841 |

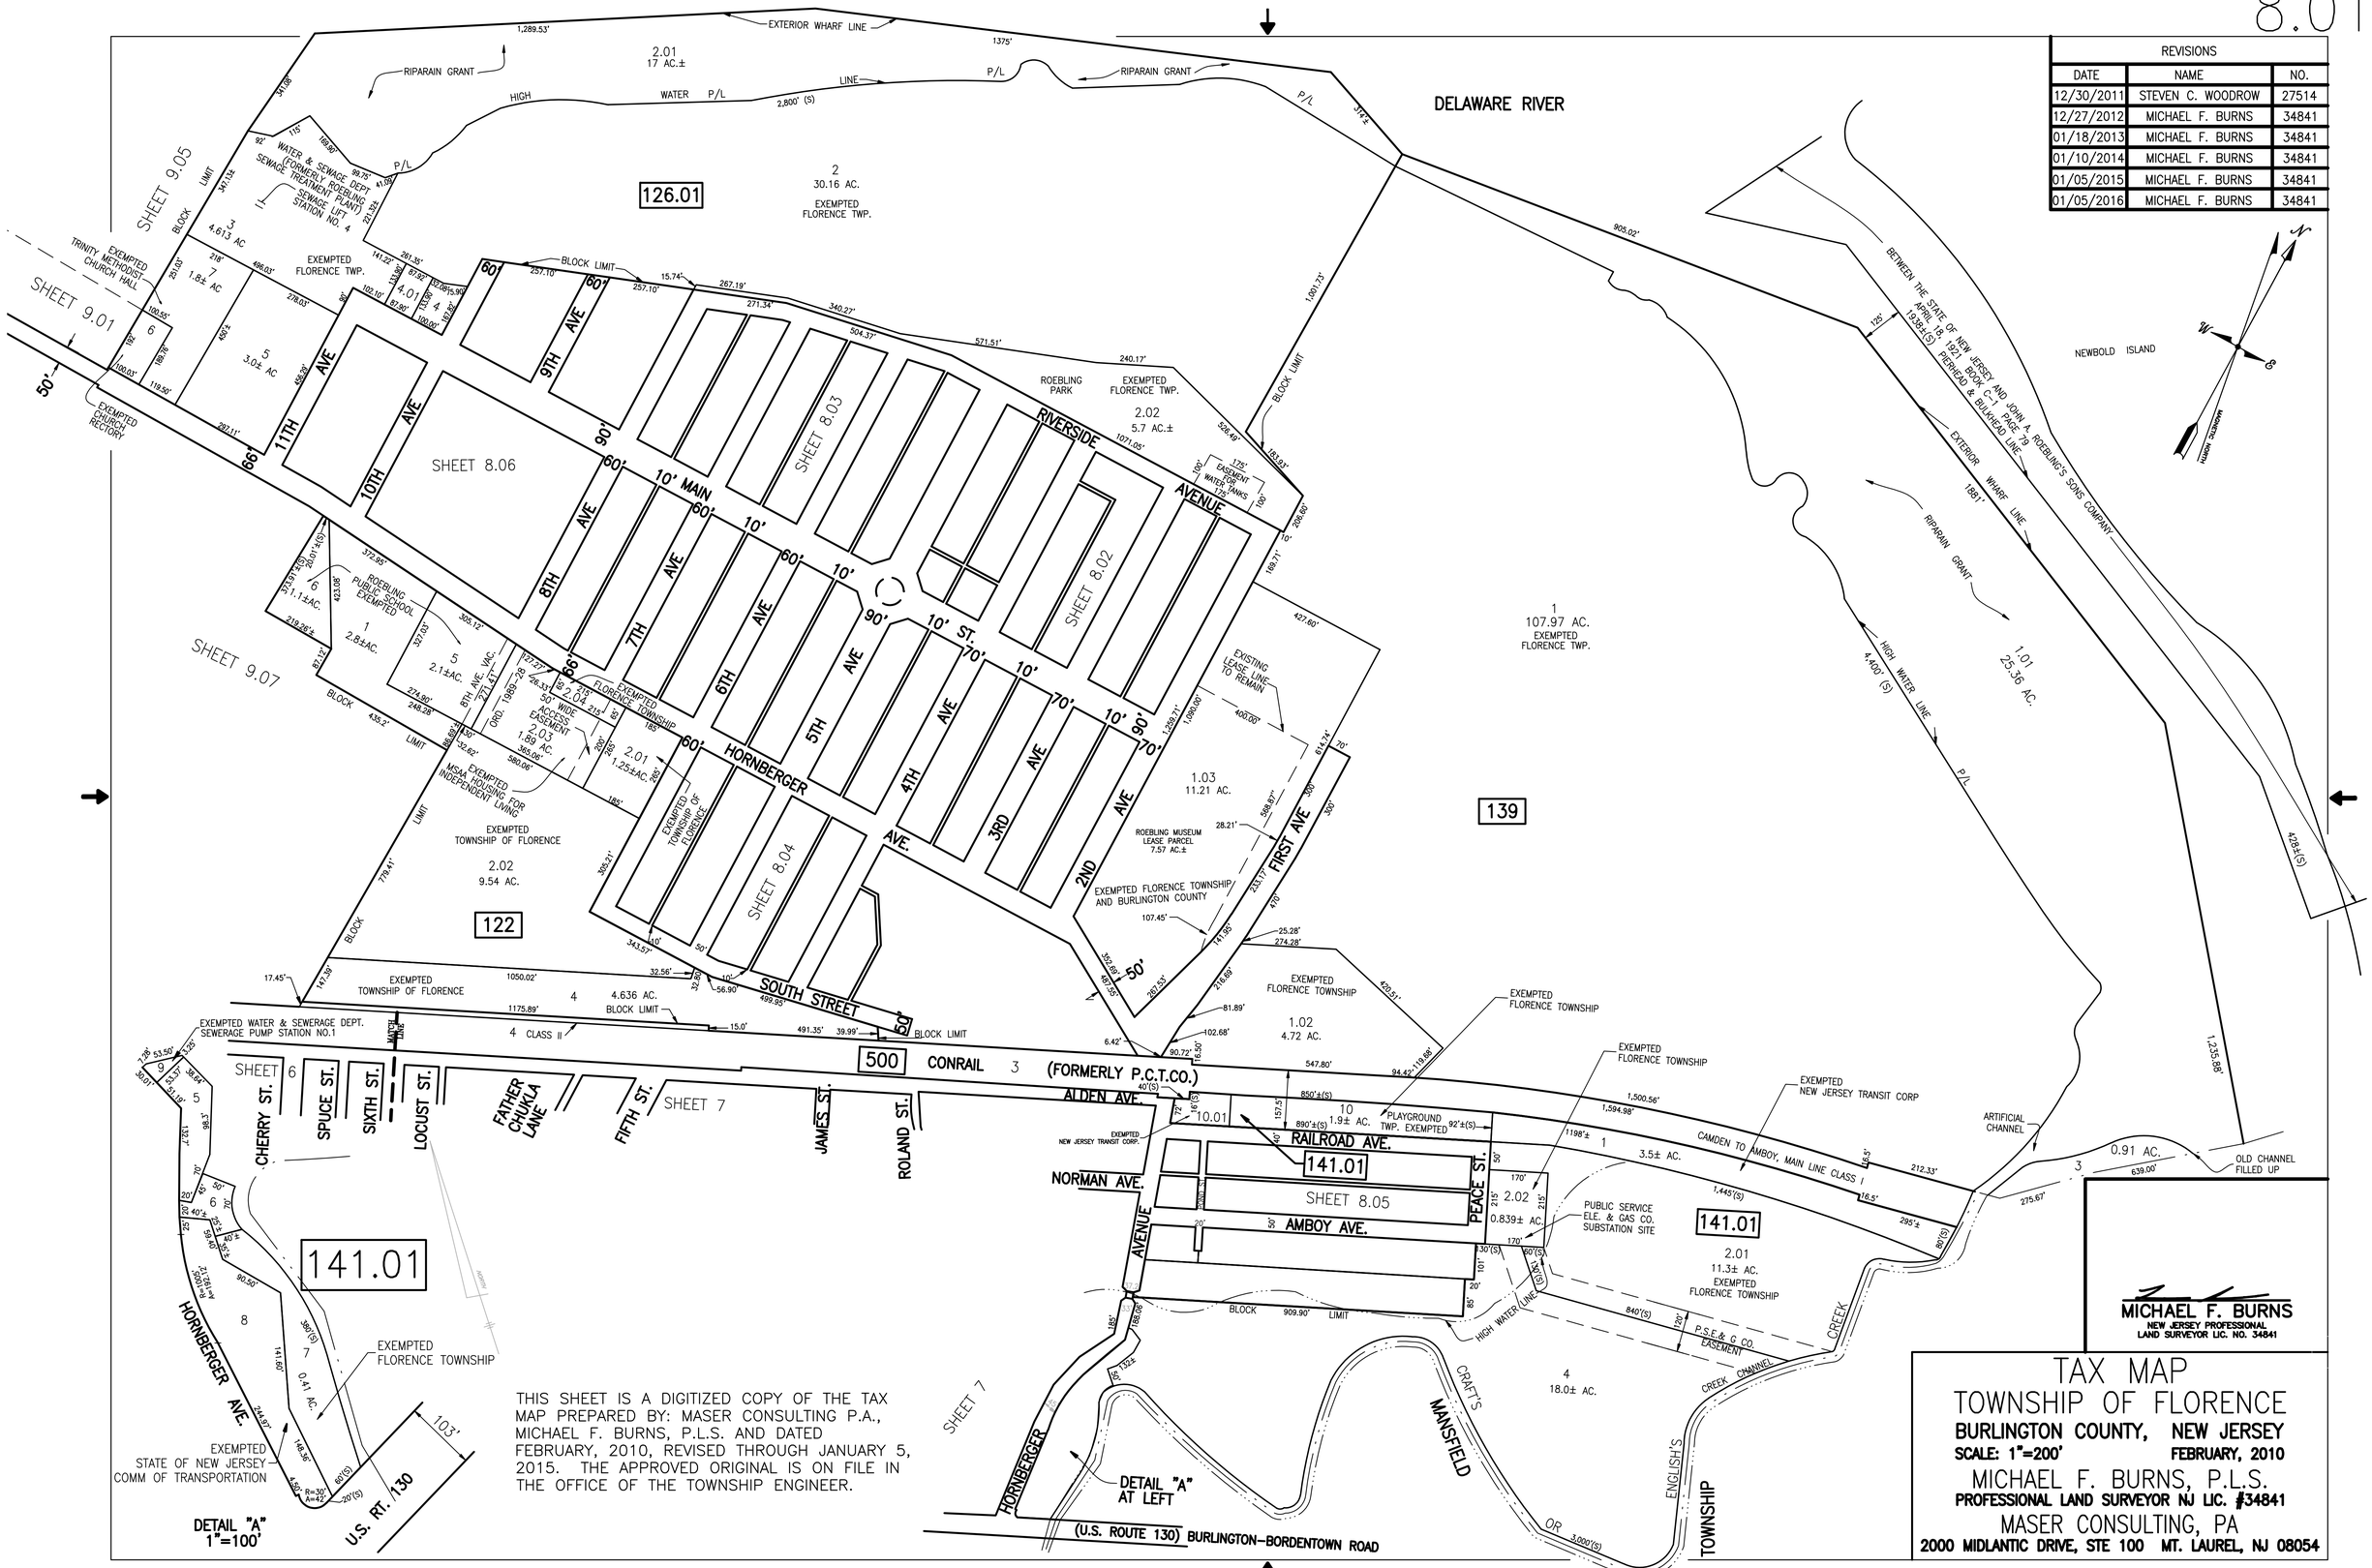


THIS SHEET IS A DIGITIZED COPY OF THE TAX MAP PREPARED BY: MASER CONSULTING P.A., MICHAEL F. BURNS, P.L.S. AND DATED FEBRUARY, 2010, REVISED THROUGH JANUARY 5, 2015. THE APPROVED ORIGINAL IS ON FILE IN THE OFFICE OF THE TOWNSHIP ENGINEER.

MICHAEL F. BURNS
NEW JERSEY PROFESSIONAL LAND SURVEYOR LIC. NO. 34841

# TAX MAP
## TOWNSHIP OF FLORENCE
**BURLINGTON COUNTY, NEW JERSEY**

**SCALE: 1"=200'** **FEBRUARY, 2010**

MICHAEL F. BURNS, P.L.S.
**PROFESSIONAL LAND SURVEYOR NJ LIC. #34841**

MASER CONSULTING, PA
**2000 MIDLANTIC DRIVE, STE 100 MT. LAUREL, NJ 08054**