REVISIONS		
DATE	NAME	NO.
12/27/2012	MICHAEL F. BURNS	34841
01/05/2015	MICHAEL F. BURNS	34841
01/05/2016	MICHAEL F. BURNS	34841

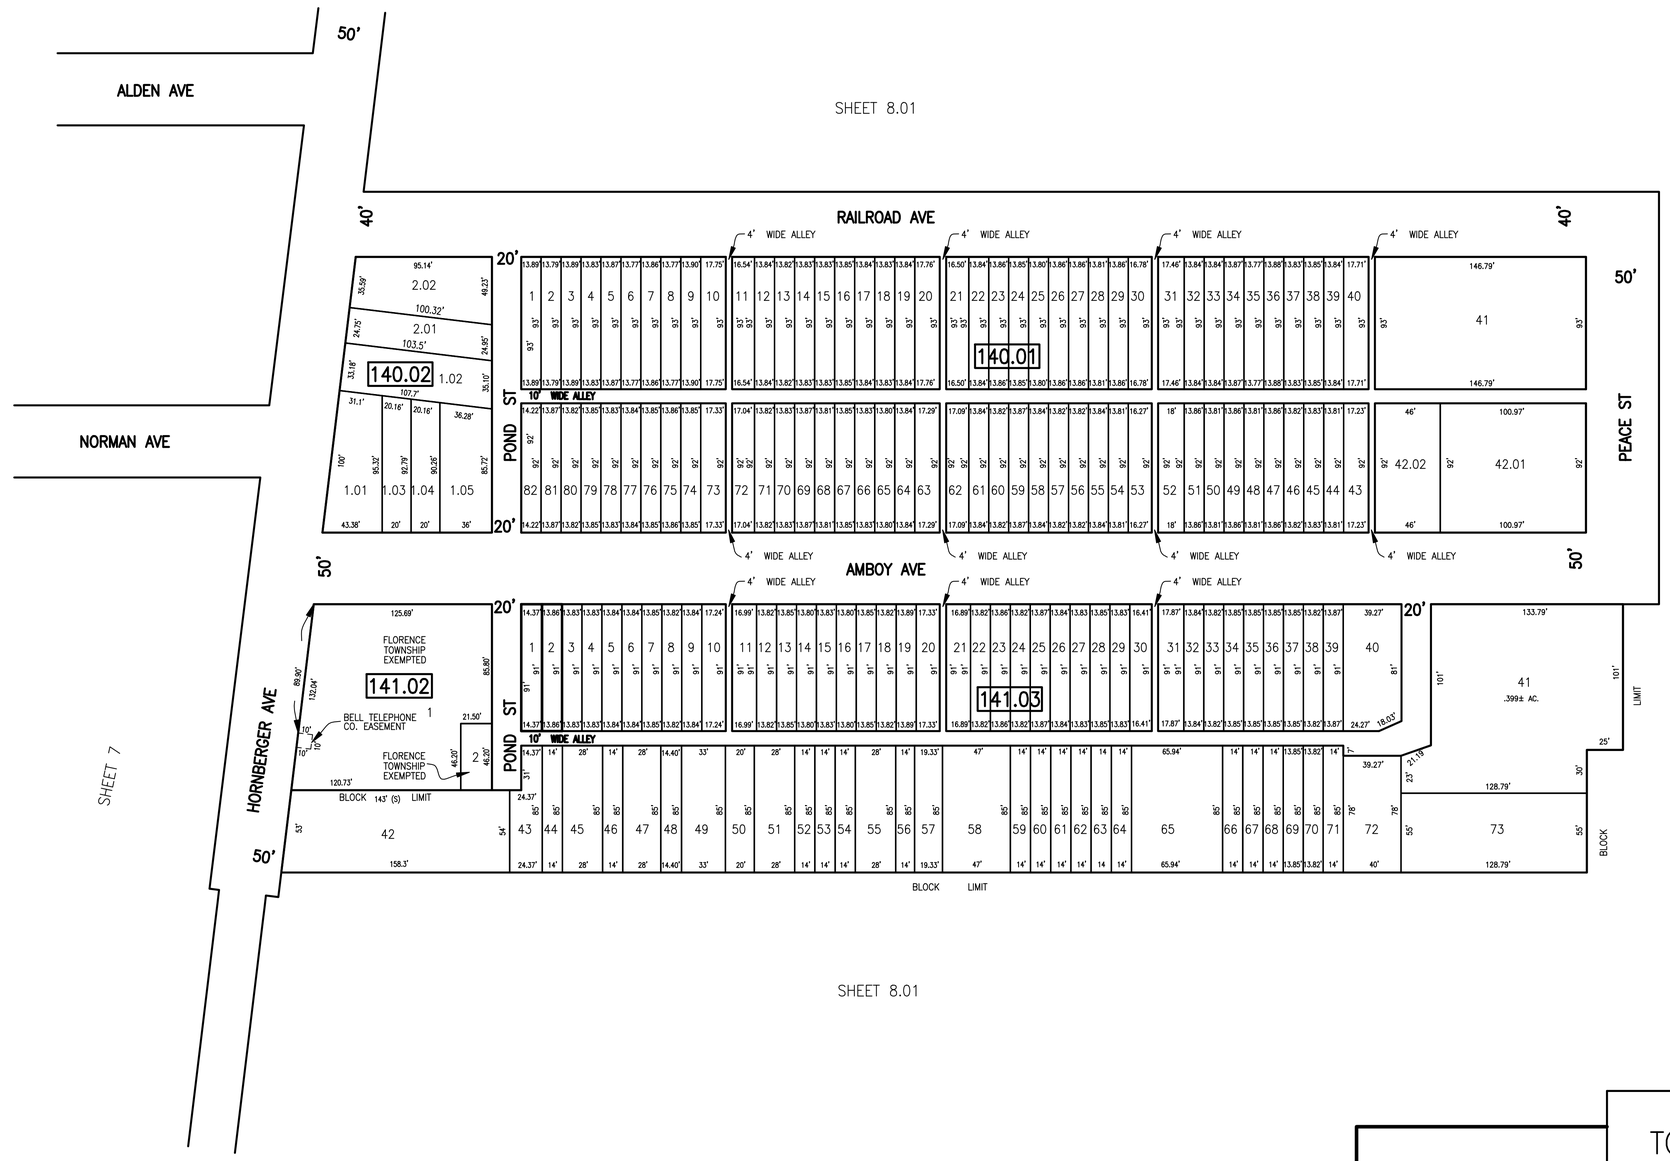

THIS SHEET IS A DIGITIZED COPY OF THE TAX MAP PREPARED BY: MASER CONSULTING P.A., MICHAEL F. BURNS, P.L.S. AND DATED FEBRUARY, 2010, REVISED THROUGH JANUARY 5, 2015. THE APPROVED ORIGINAL IS ON FILE IN THE OFFICE OF THE TOWNSHIP ENGINEER.

MICHAEL F. BURNS
NEW JERSEY PROFESSIONAL
LAND SURVEYOR LIC. NO. 34841

TAX MAP
TOWNSHIP OF FLORENCE

BURLINGTON COUNTY, NEW JERSEY

SCALE: 1"=50' **FEBRUARY, 2010**

MICHAEL F. BURNS, P.L.S.

PROFESSIONAL LAND SURVEYOR NJ LIC. #34841

MASER CONSULTING, PA

2000 MIDLANTIC DRIVE, STE 100 MT. LAUREL, NJ 08054